I:\CITYAPPS\AUTOCAD\STD_DETAILS\DRAWING_FILES\T24-01A

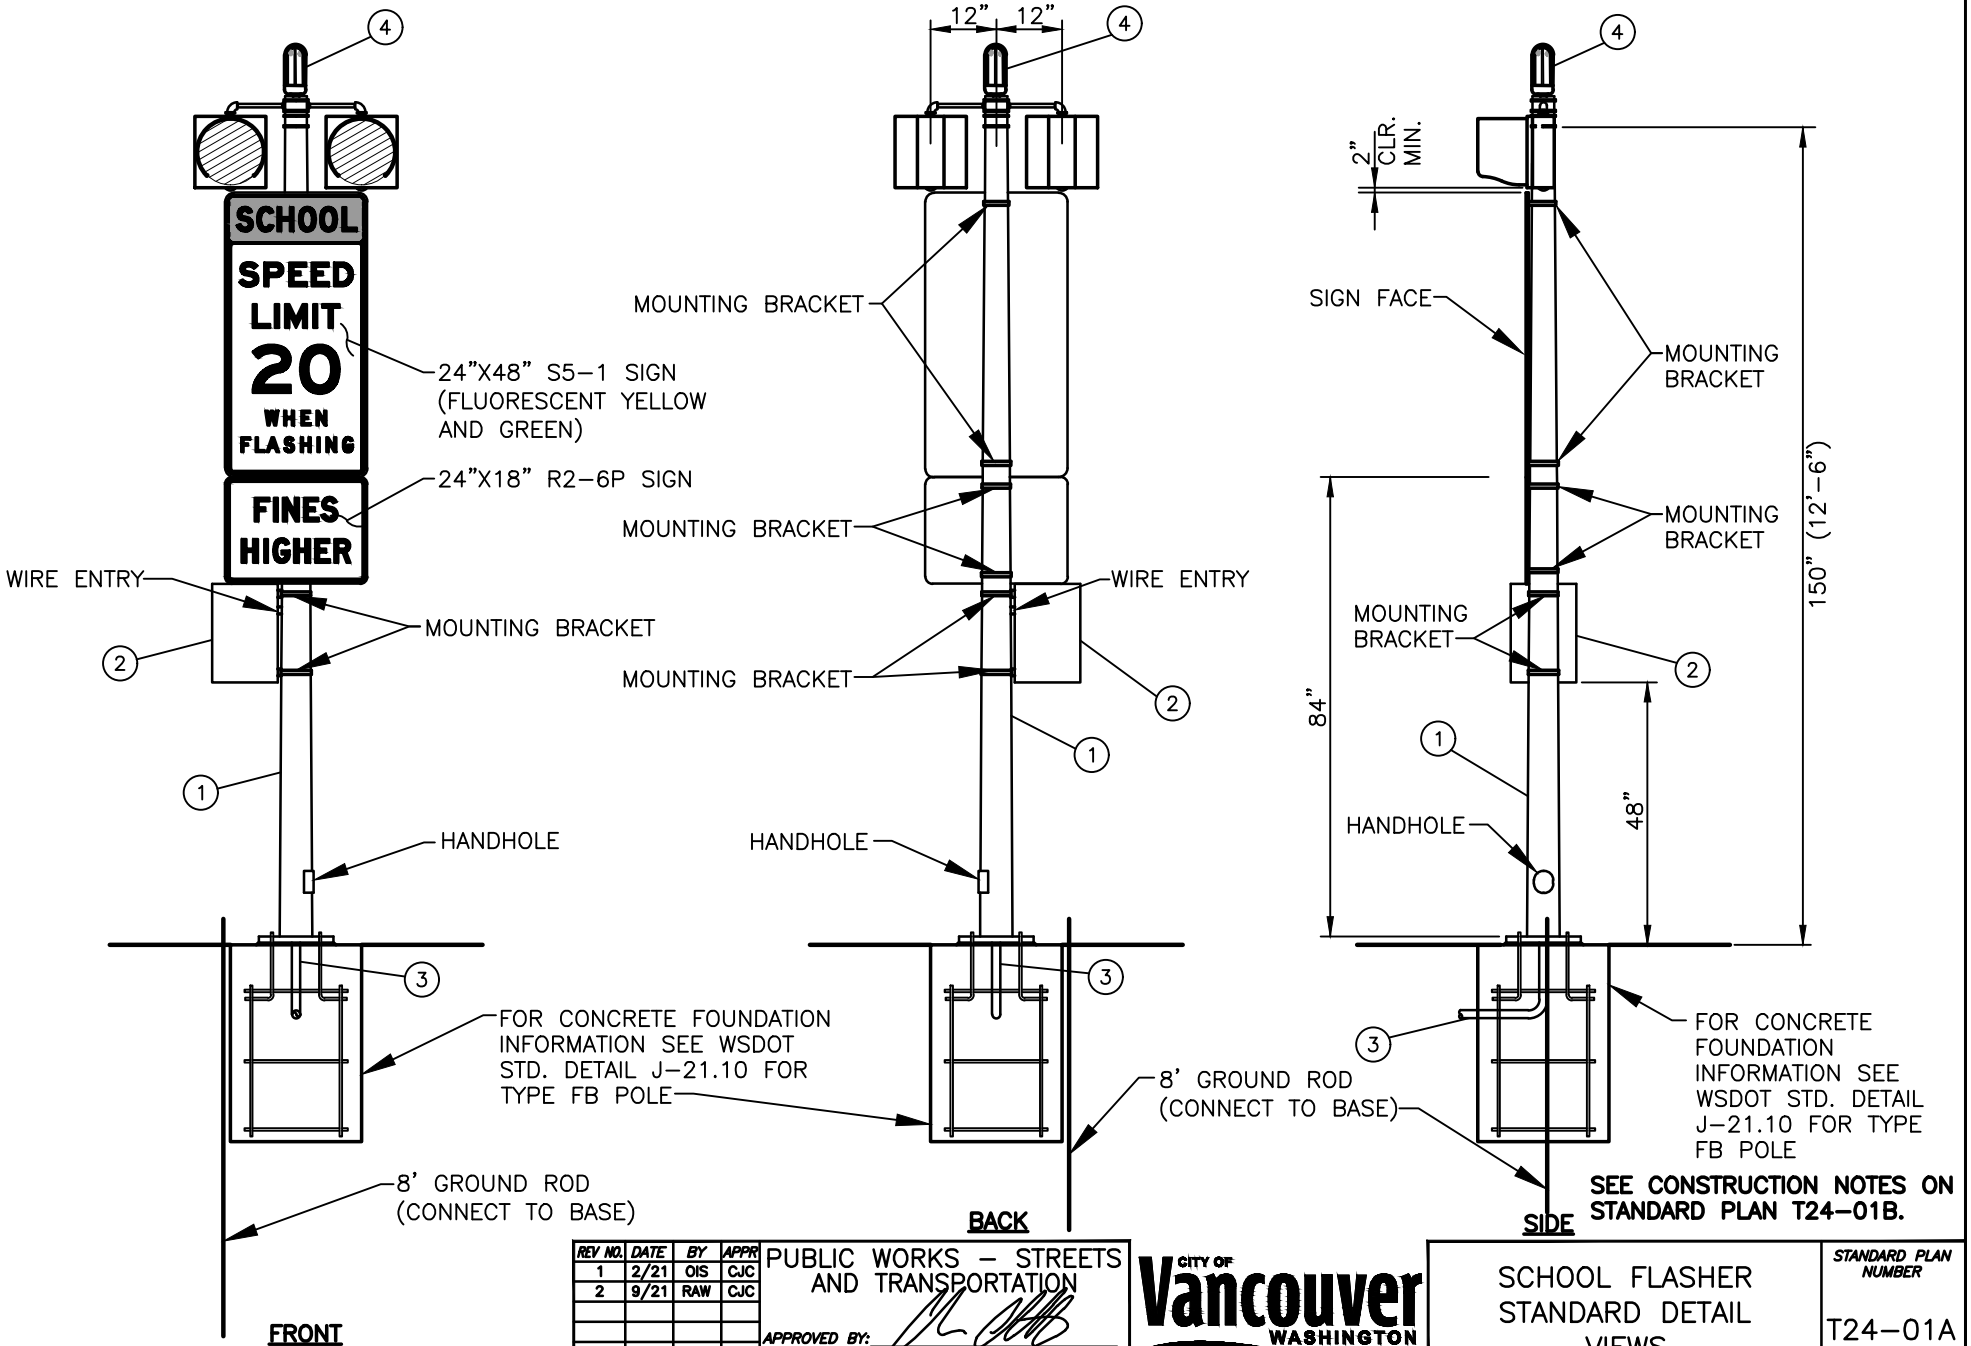

SEE CONSTRUCTION NOTES ON STANDARD PLAN T24-01B.

REV NO.	DATE	BY	APPR
1	2/21	OIS	CJC
2	9/21	RAW	CJC

PUBLIC WORKS – STREETS AND TRANSPORTATION

APPROVED BY: _____ TRAFFIC ENGINEER MANAGER

APPROVED DATE: 9/1/2021

CITY OF Vancouver WASHINGTON

SCHOOL FLASHER STANDARD DETAIL VIEWS

STANDARD PLAN NUMBER

T24-01A