I:\CITYAPPS\AUTOCAD\STD_DETAILS\DRAWING_FILES\TC16B_COV

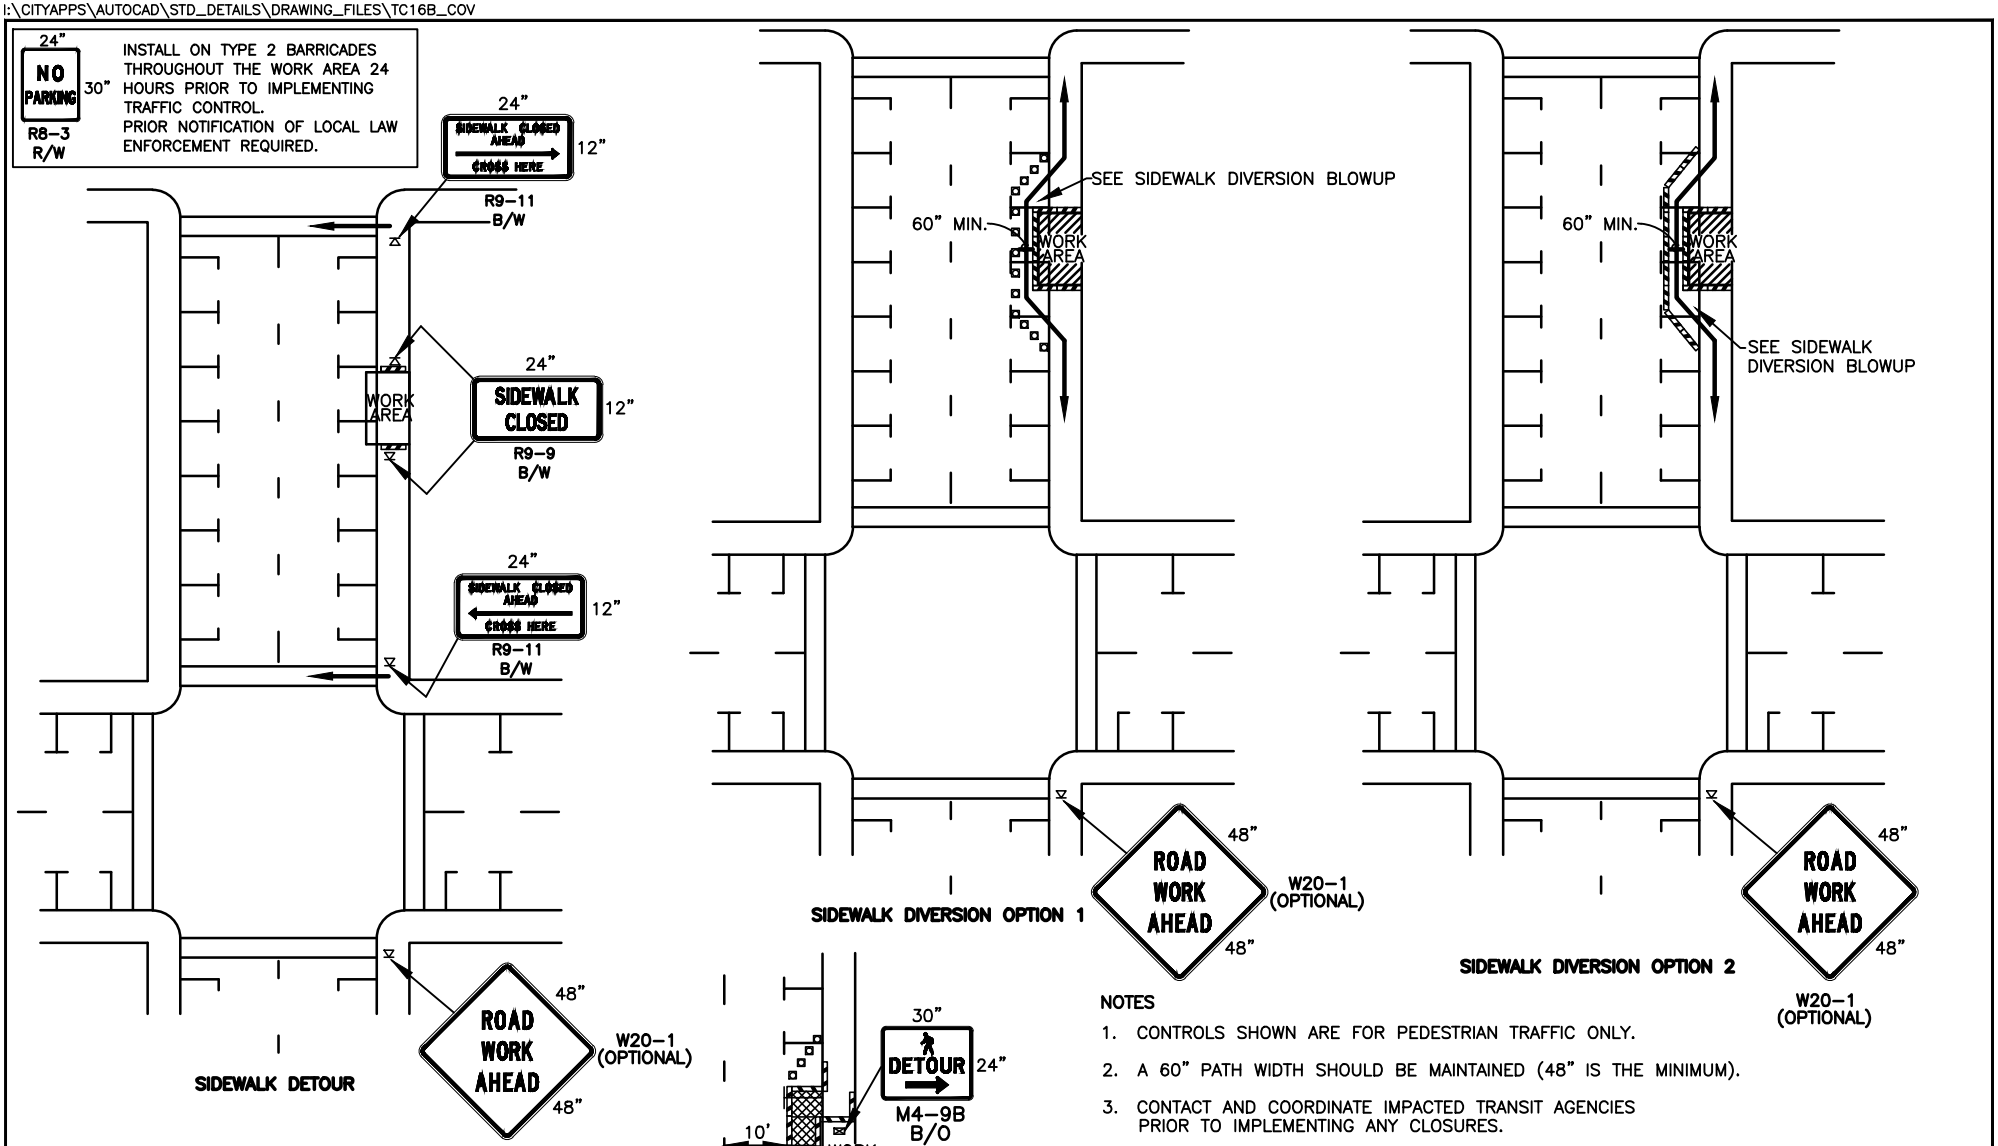

LEGEND

- TEMPORARY SIGN LOCATION
- CHANNELIZING DEVICES
- PEDESTRIAN CHANNELIZING DEVICES
- TEMPORARY PEDESTRIAN RAMP FOR SIDEWALKS

NOTES

1. CONTROLS SHOWN ARE FOR PEDESTRIAN TRAFFIC ONLY.
2. A 60" PATH WIDTH SHOULD BE MAINTAINED (48" IS THE MINIMUM).
3. CONTACT AND COORDINATE IMPACTED TRANSIT AGENCIES PRIOR TO IMPLEMENTING ANY CLOSURES.
4. SEE SHEET TC-52 OR TC-53 FOR TEMPORARY PEDESTRIAN RAMP DETAILS.
5. ADA PEDESTRIAN FACILITIES MUST BE MAINTAINED. SEE STANDARD SPECIFICATION 1-10.2(1)B.
6. SIDEWALK CLOSED CROSS HERE SIGNS SHALL INCLUDE AUDIBLE INFORMATION DEVICES TO PROVIDE ADEQUATE COMMUNICATION TO PEDESTRIANS WITH VISUAL DISABILITITES.

REV NO.	DATE	BY	APPR
1	9/21	RAW	CJC

PUBLIC WORKS – STREETS AND TRANSPORTATION

APPROVED BY: _____ TRAFFIC ENGINEER MANAGER

APPROVED DATE: 9/1/2021

CITY OF Vancouver WASHINGTON

TRAFFIC CONTROL STANDARD PLAN MID-BLOCK PEDESTRIAN TRAFFIC CONTROL

STANDARD PLAN NUMBER

TC16B