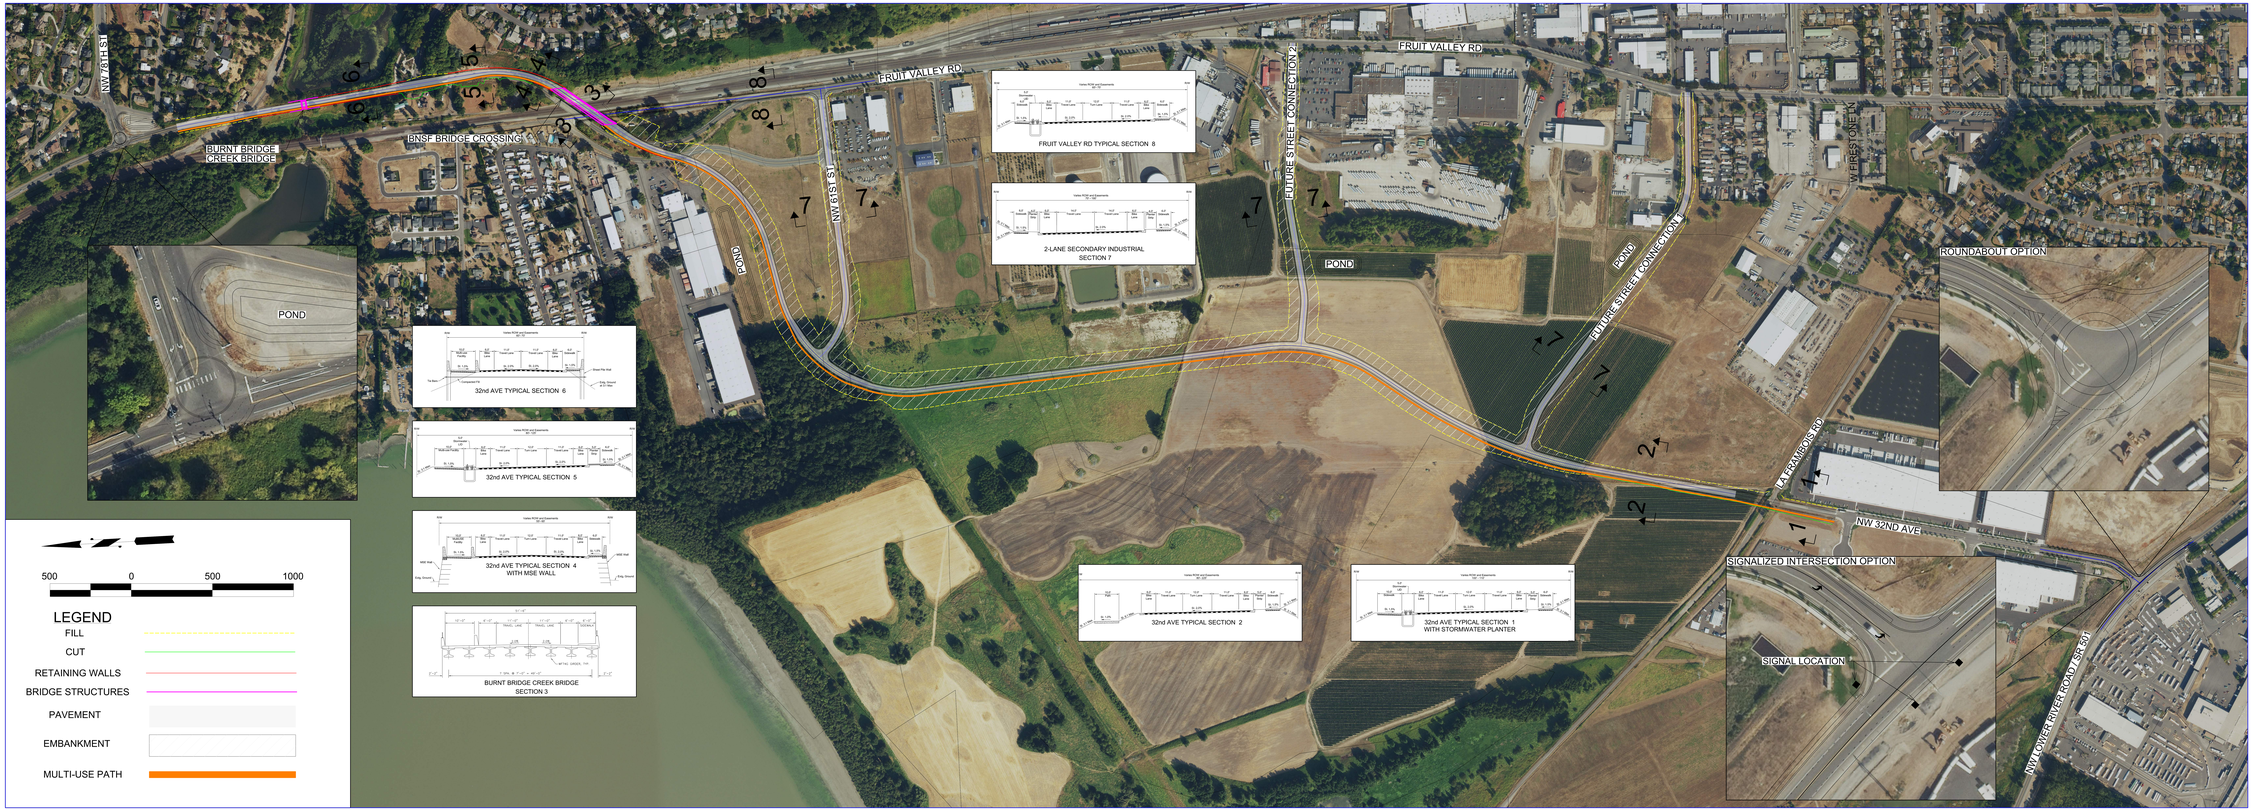
NW 6TH ST
BURNT BRIDGE CREEK BRIDGE
BNSF BRIDGE CROSSING
FRUIT VALLEY RD
NW 6TH ST
POND
FUTURE STREET CONNECTION 2
FUTURE STREET CONNECTION 1
POND
POND
WEBER CIRCLE
ROUNDABOUT OPTION
NW 92ND AVE
SIGNALIZED INTERSECTION OPTION
SIGNAL LOCATION
NW COVER RIVER ROAD SR 500
FRUIT VALLEY RD TYPICAL SECTION 8
2-LANE SECONDARY INDUSTRIAL SECTION 7
32nd AVE TYPICAL SECTION 6
32nd AVE TYPICAL SECTION 5
32nd AVE TYPICAL SECTION 4 WITH MSE WALL
BURNT BRIDGE CREEK BRIDGE SECTION 3
32nd AVE TYPICAL SECTION 2
32nd AVE TYPICAL SECTION 1 WITH STORMWATER PLANTER
500 0 500 1000
LEGEND
FILL
CUT
RETAINING WALLS
BRIDGE STRUCTURES
PAVEMENT
EMBANKMENT
MULTI-USE PATH