BOUNDARY LEGEND
EXISTING PARCEL BOUNDARY

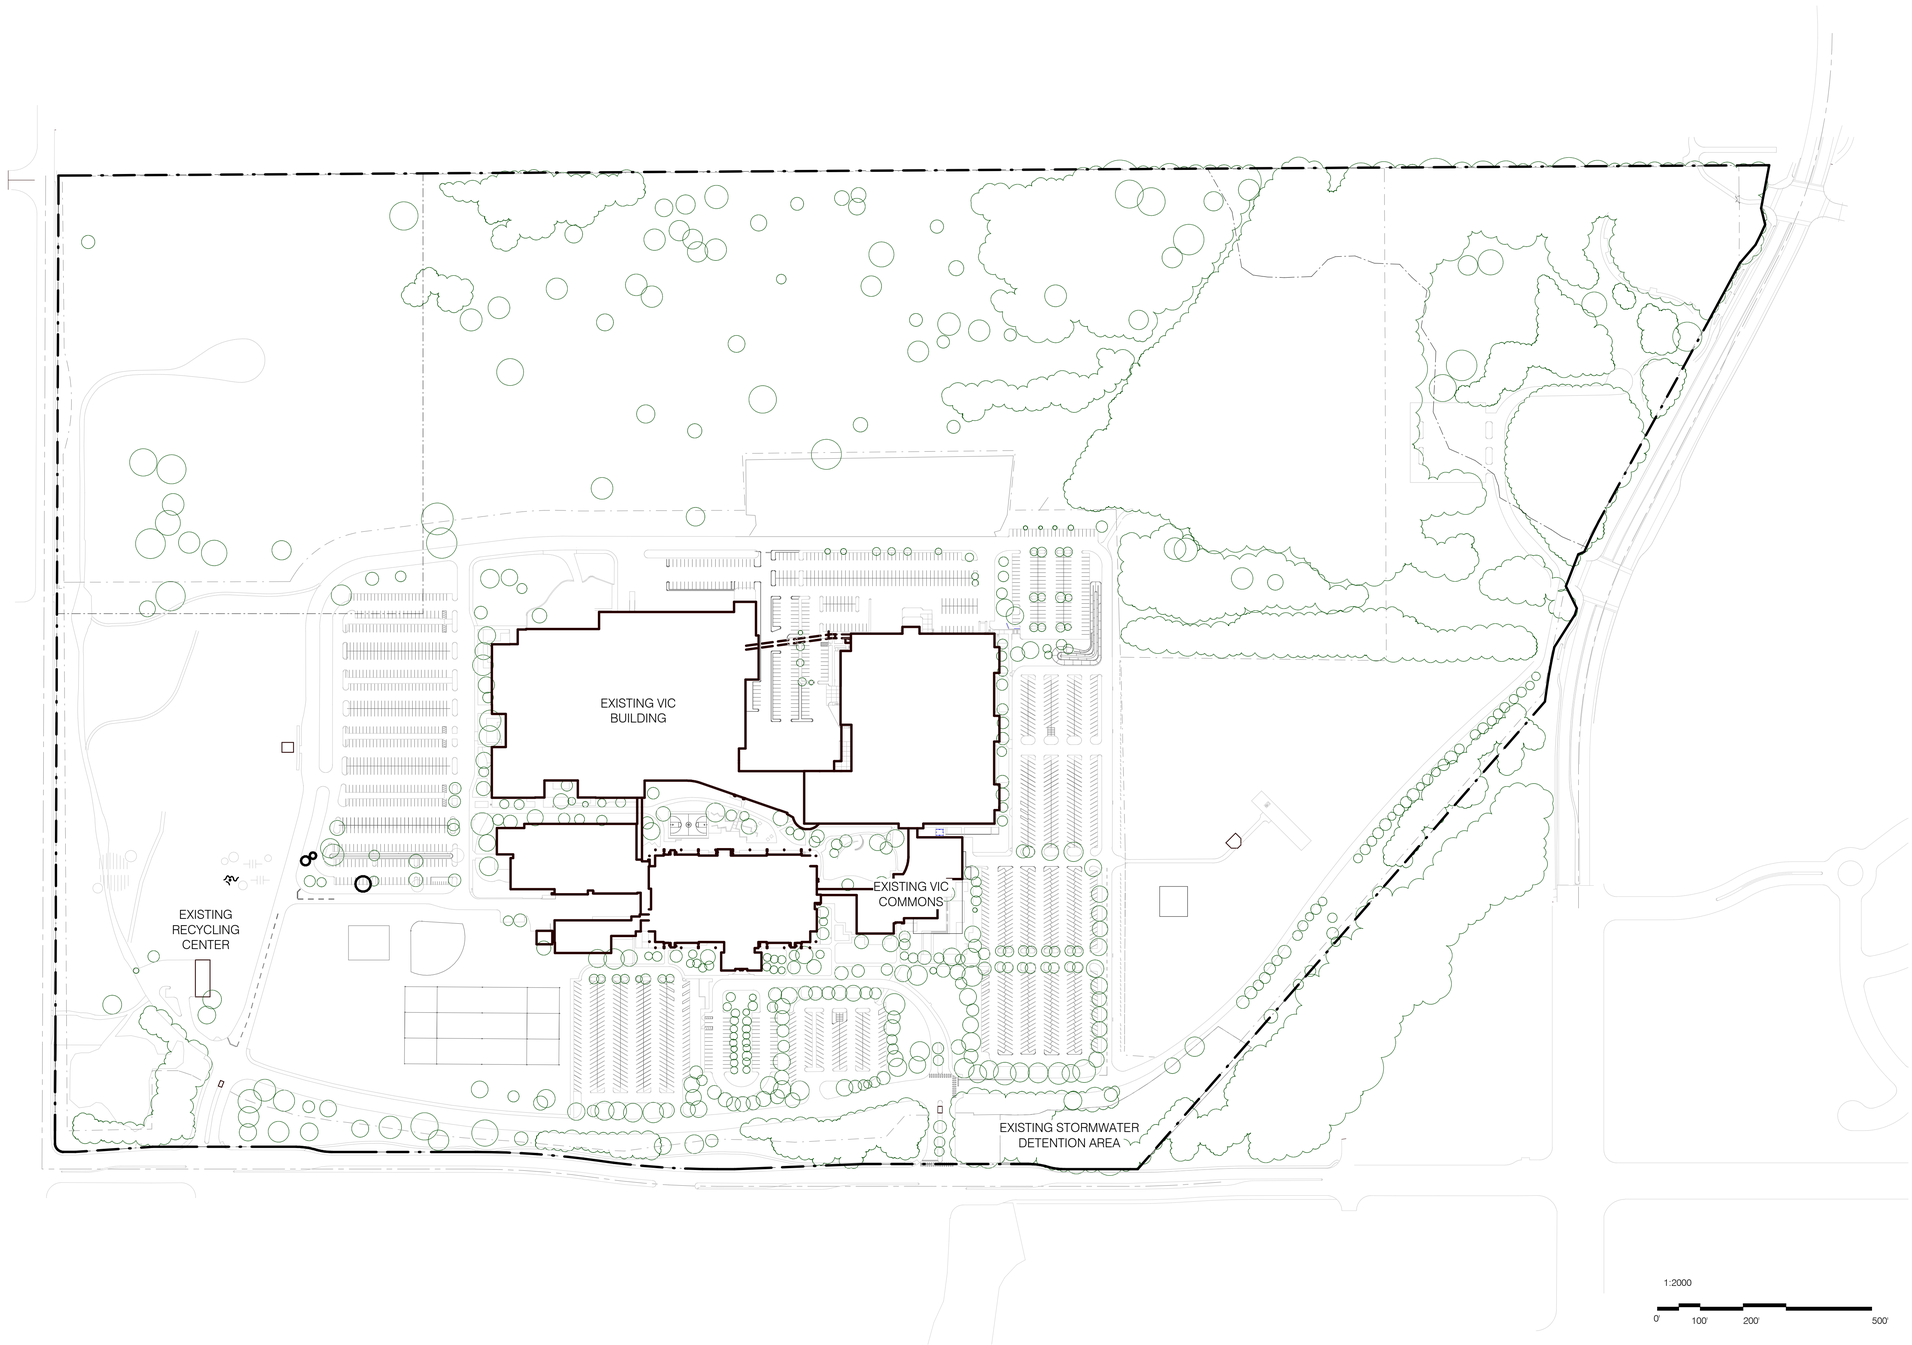

EXISTING SITE PLAN | 1 : 2000 | 1 | 002

shop

CLIENT
RABINA
505 FIFTH AVENUE, 27TH FLOOR
NEW YORK, NY 10017
tel 212.680.4500

CLIENT
NEW BLUEPRINT PARTNERS
44 S. BROADWAY
WHITE PLAINS, NY 10601

URBAN DESIGN + MASTERPLAN ARCHITECT
SHoP ARCHITECTS
233 BROADWAY 11TH FLOOR
NEW YORK, NY 10279
tel 212.889.9005

MASTERPLAN LOCAL ARCHITECT
EL DORADO ARCHITECTS
1623 NW MARSHAL STREET
PORTLAND, OR 97209
tel 971.266.8665

LANDSCAPE ARCHITECT
SITEWORKSHOP
3800 WOODLAND PARK AVE. N, SUITE 200
SEATTLE, WA 98103
tel 206.285.3026

CIVIL ENGINEER
KPFF
111 SW 5TH AVENUE #2600
PORTLAND, OR 97204
tel 503.227.3251

TRAFFIC ENGINEER
KITTELSON & ASSOCIATES
801 SW 6TH AVE., SUITE 600
PORTLAND, OR 97204
tel 800.878.5230

LAND USE CONSULTANT
DOWL
720 SW WASHINGTON ST., SUITE 750
PORTLAND, OR 97205
tel 971.280.8641

ENERGY & WATER USE DISTRICT PLANNING
PAE ENGINEERS
151 SW 1ST AVENUE
PORTLAND, OR 97204
tel 503.226.2921

SUSTAINABILITY
PAE ENGINEERS
151 SW 1ST AVENUE
PORTLAND, OR 97204
tel 503.226.2921

VANCOUVER INNOVATION CENTER

URBAN DESIGN / MASTERPLAN

VANCOUVER, WA.

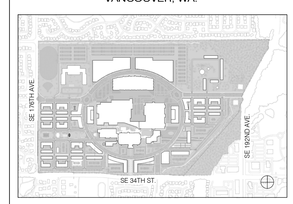

NO.	DATE	REVISION

THESE DRAWINGS ARE INSTRUMENTS OF SERVICE AND AS SUCH MAY NOT BE USED FOR OTHER PROJECTS, FOR ADDITIONS TO THIS PROJECT OR COMPLETION OF THIS PROJECT BY OTHERS.

COPYRIGHT © 2023 SHoP ARCHITECTS PC. ALL RIGHTS RESERVED.

● NOT FOR CONSTRUCTION

SHEET INFORMATION: ARCH D 24"X36"

DRAWING TITLE

SITE PLAN - EXISTING

SEAL & SIGNATURE

DATE	
PROJECT NO.	210917
DRAWN BY	Author
CHECKED BY	Checker

DRAWING NUMBER

002